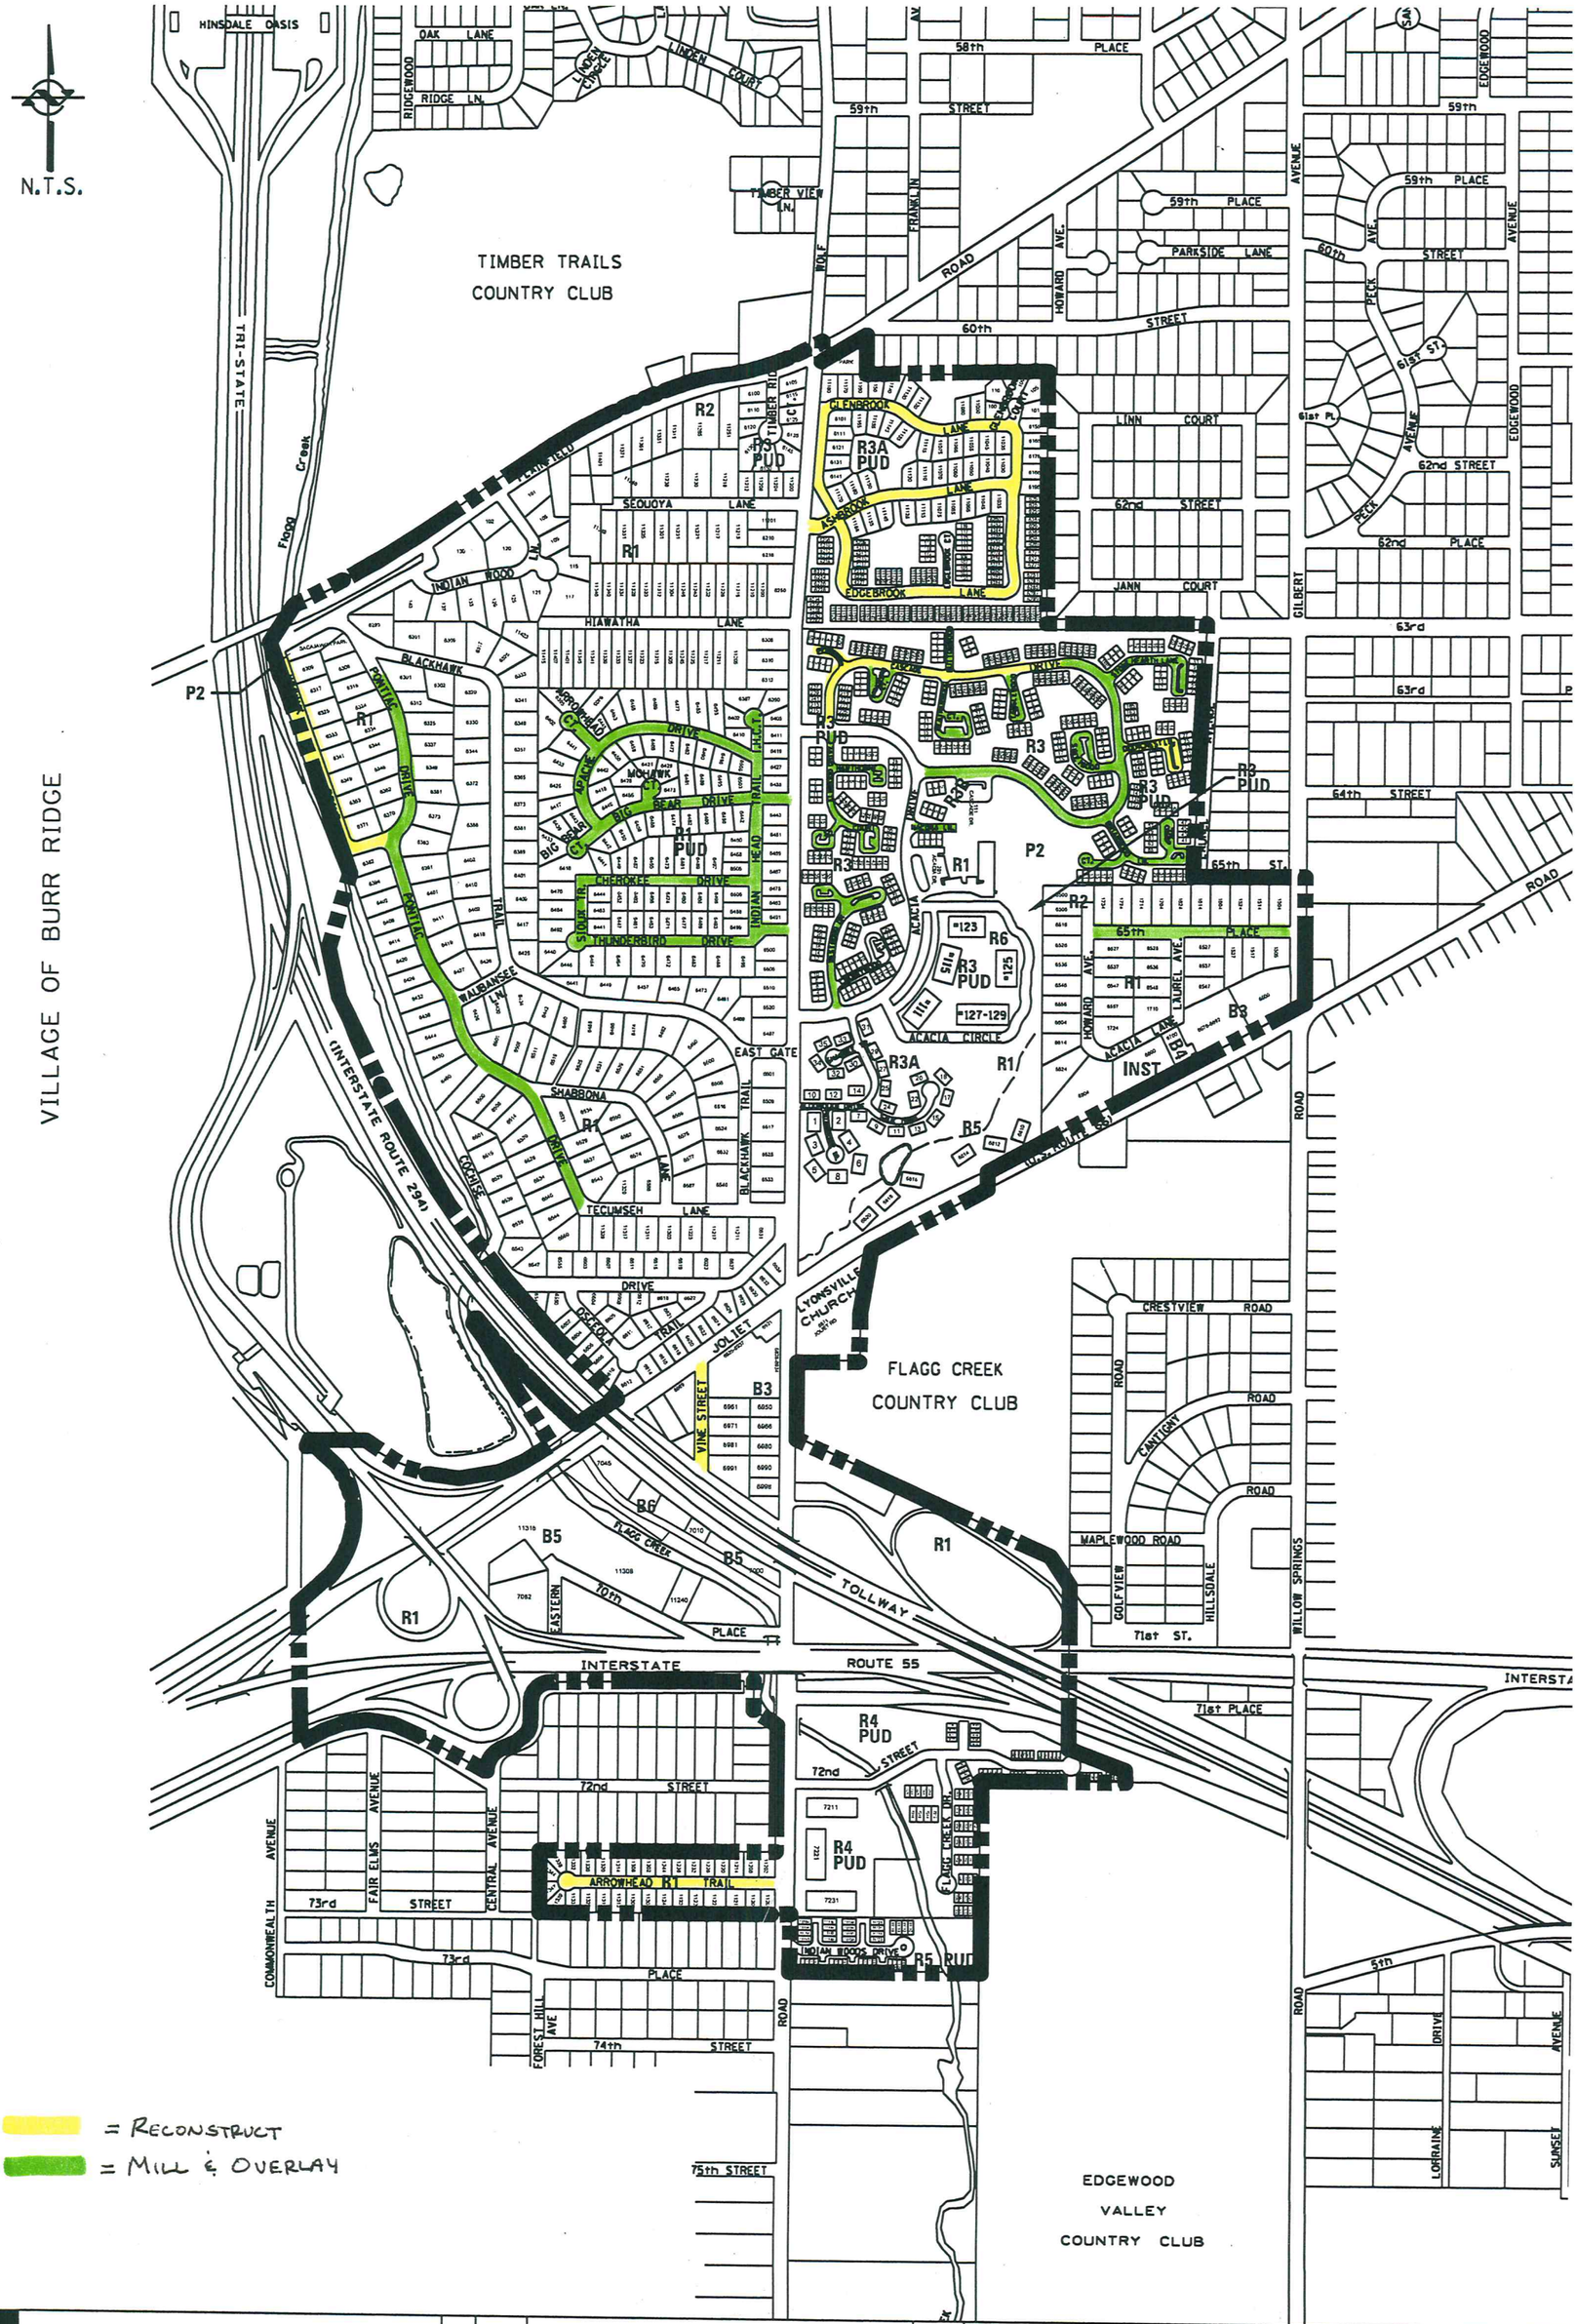

CHRISTOPHER B. BURKE ENGINEERING LTD.
9575 West Higgins Road, Suite 600
Rosemont, Illinois 60018 (847) 823-0500

NO.	DATE	NATURE OF REVISION	CHKD.
FILE NAME	$FILE$		

CLIENT: VILLAGE OF INDIAN HEAD PARK

ADDRESS MAP

PROJECT NO.

DATE $DATE$

DWG. NO.